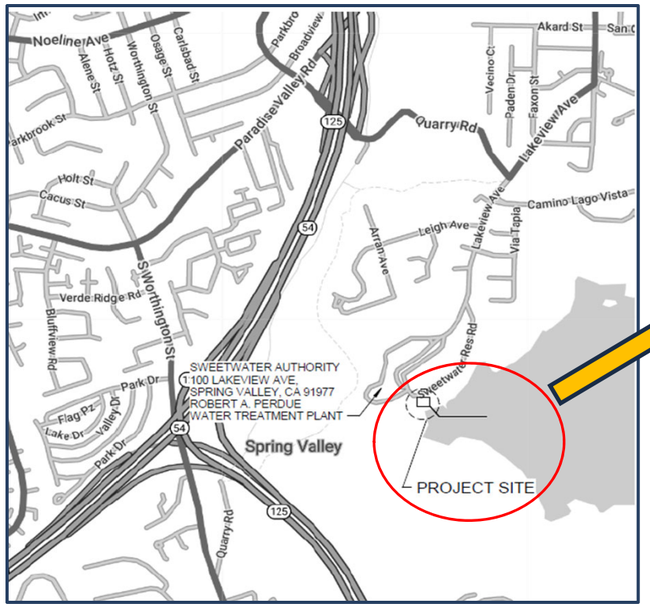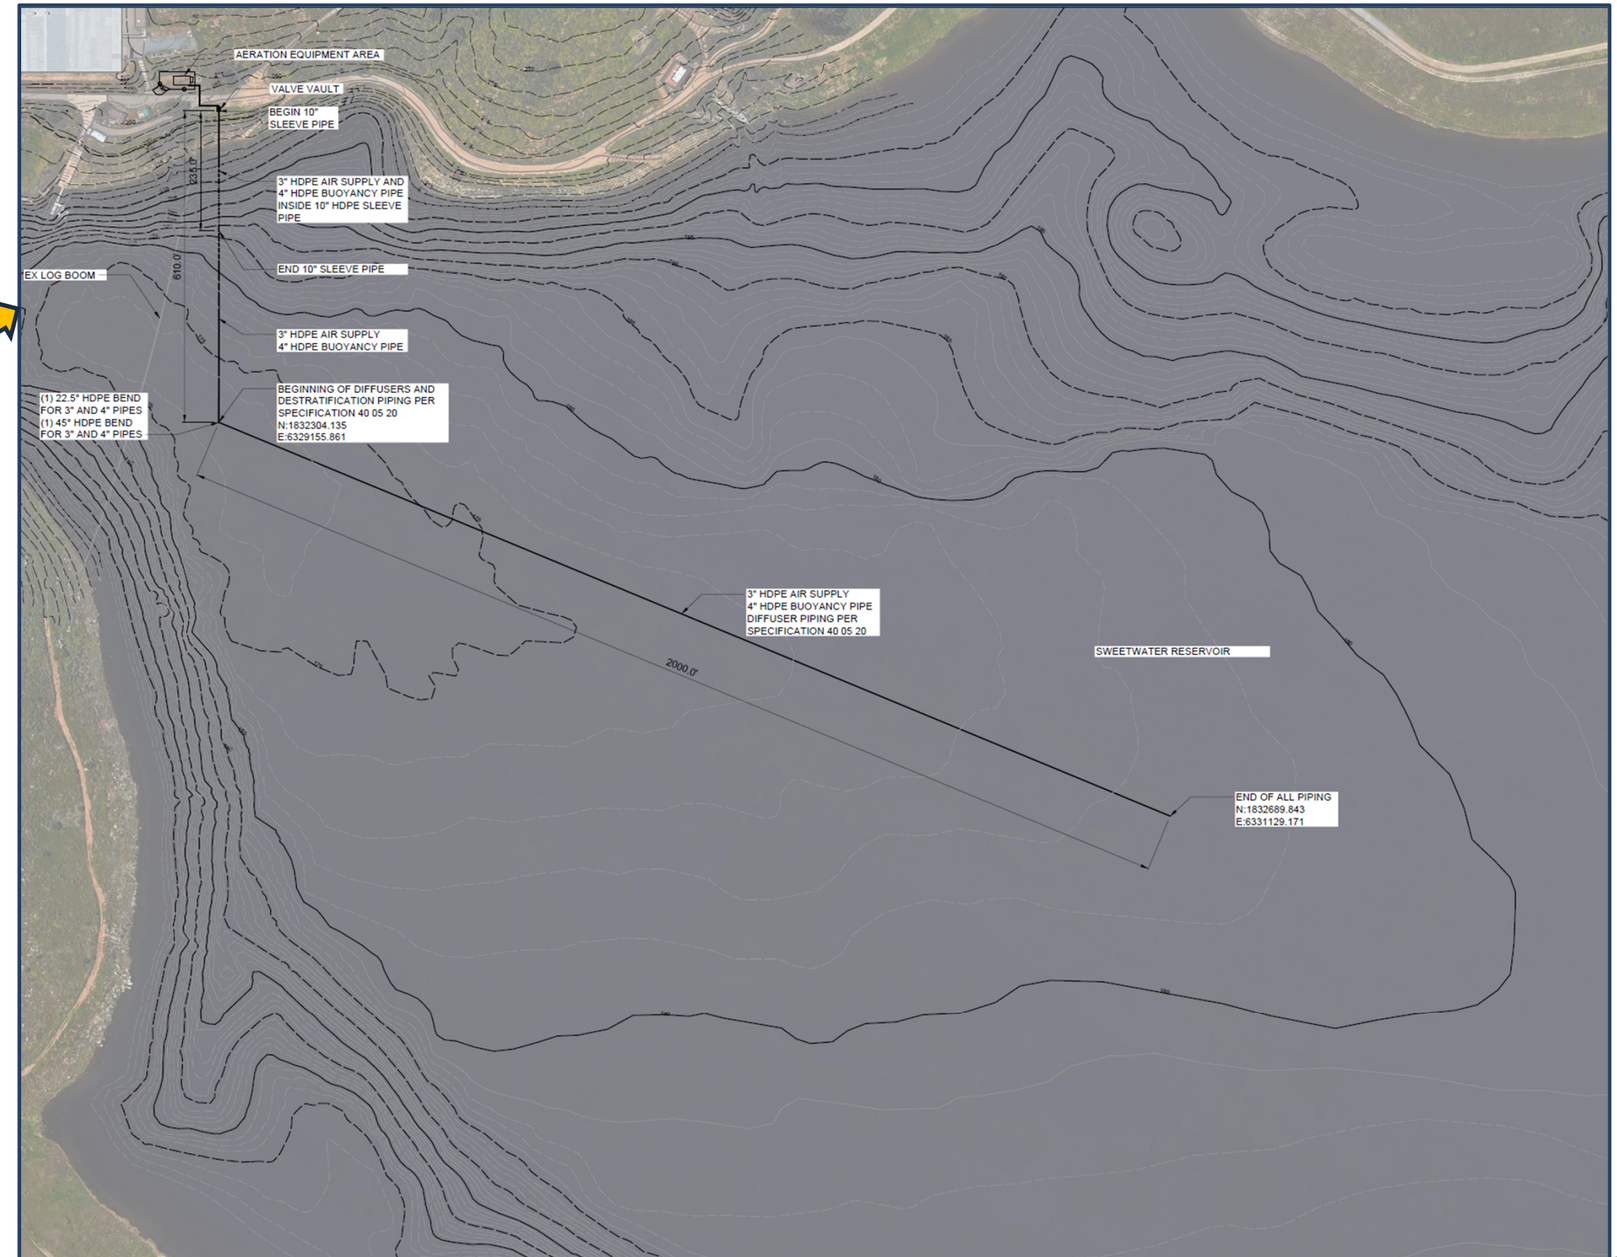ATTACHMENT 1. PROJECT EXHIBIT